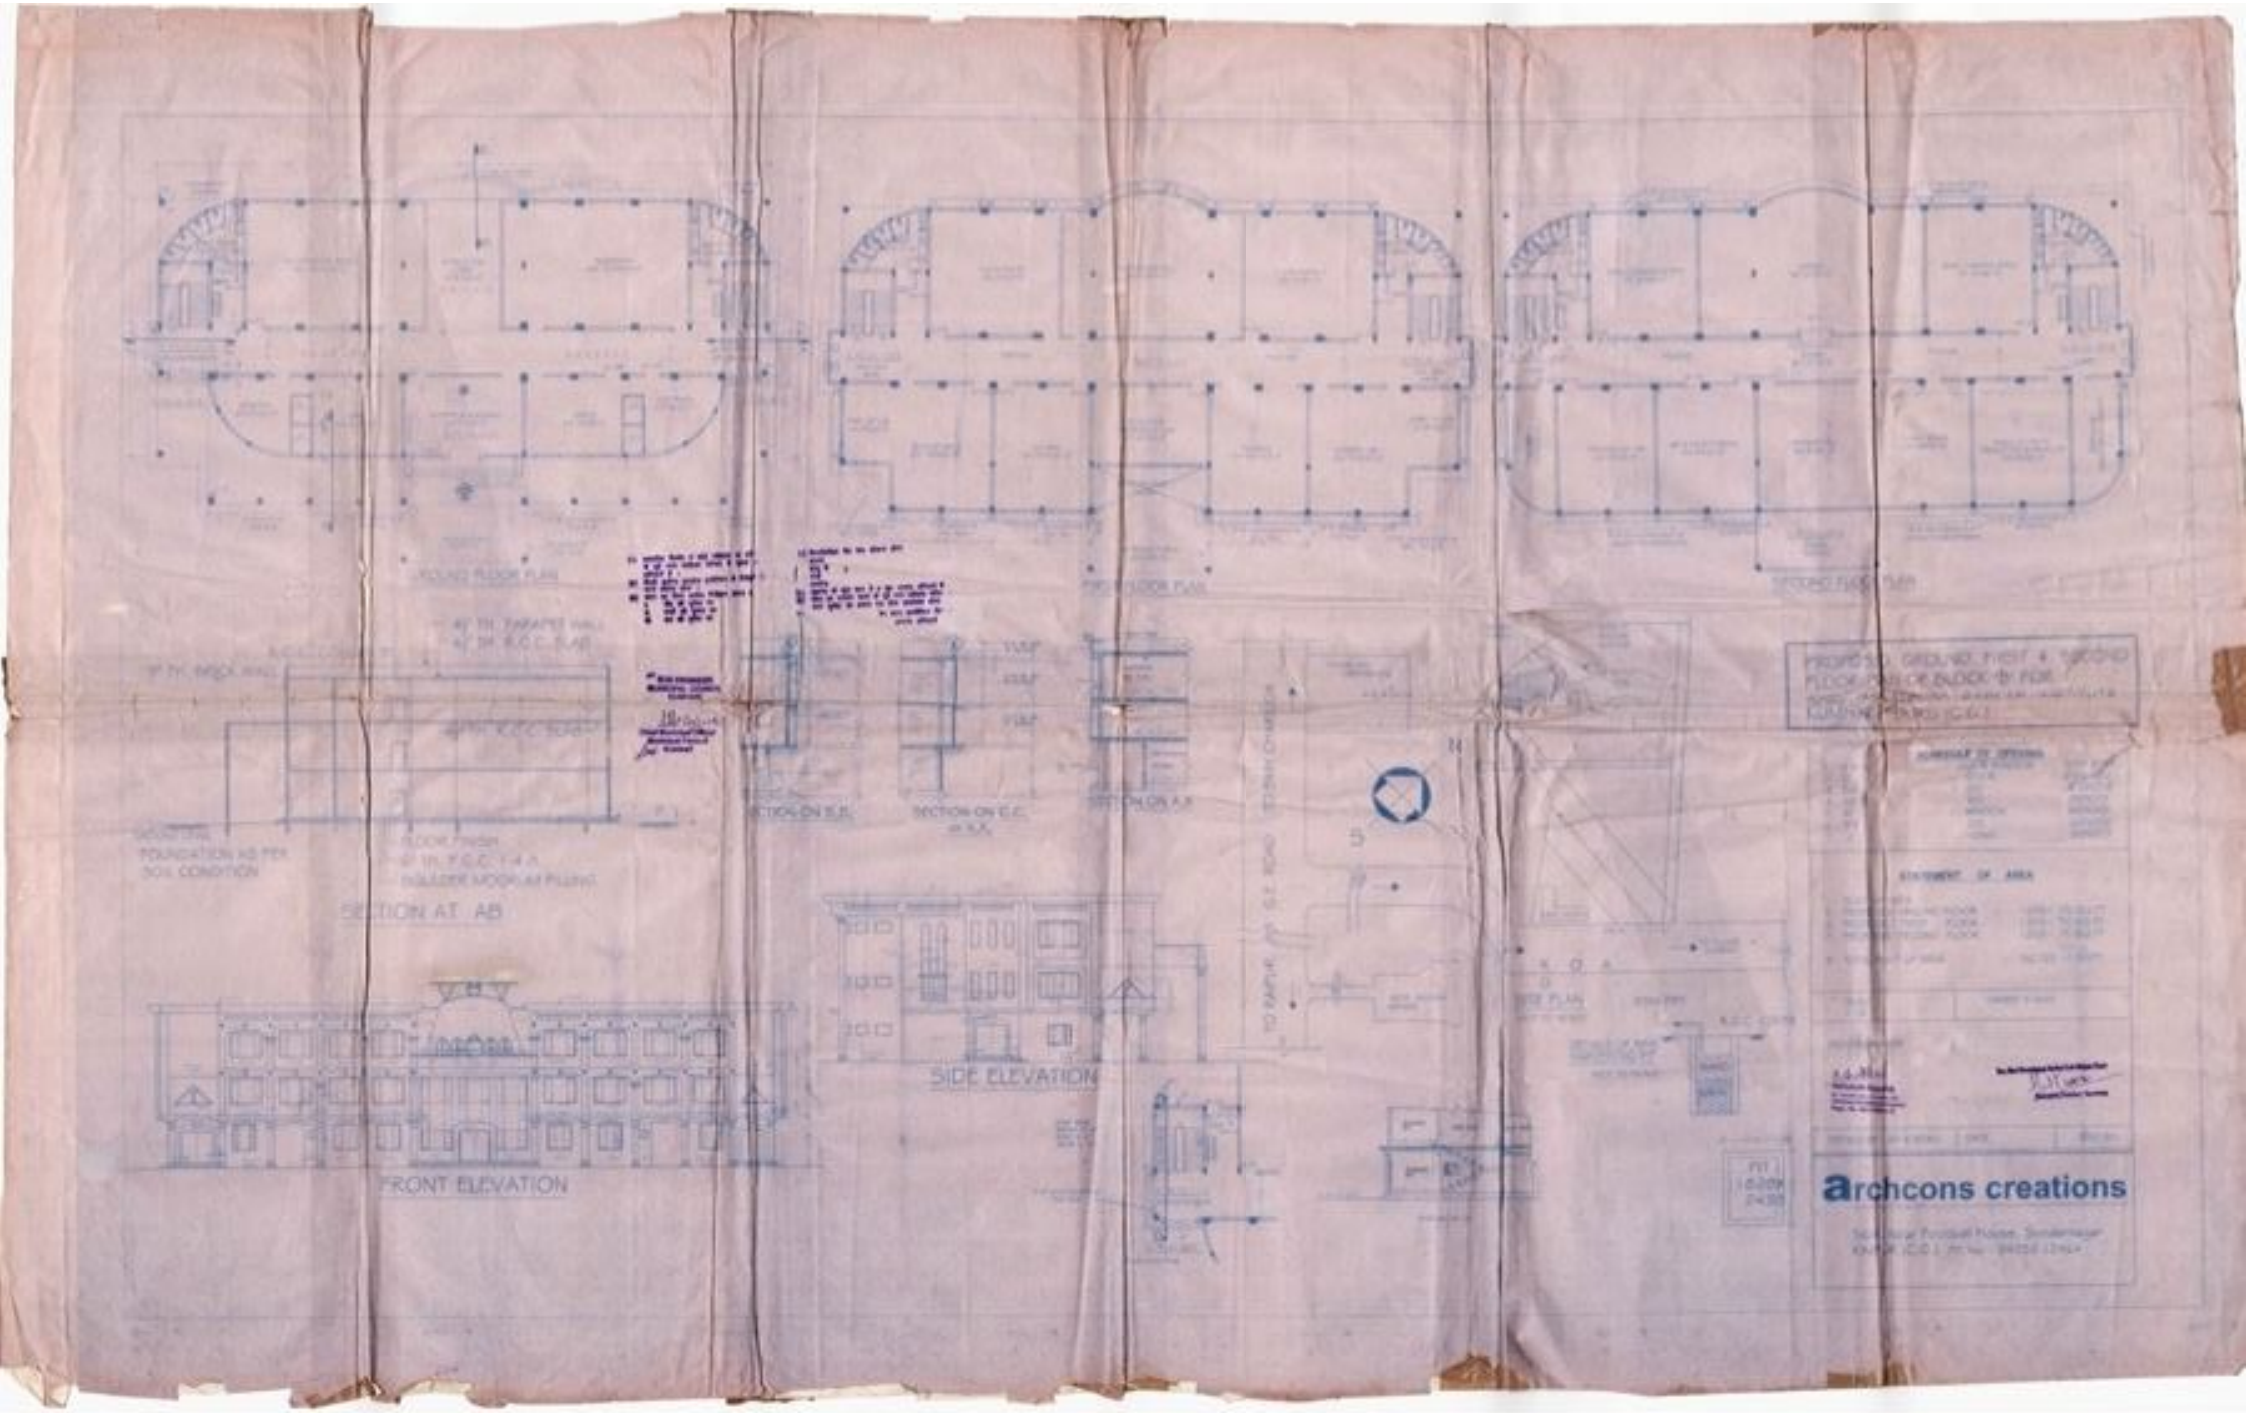
SECTION AT AB
FRONT ELEVATION
SIDE ELEVATION
archcons creations